


3110 ARLINGTON AVE
BRONX, NY



OWNER: **MELANIE & ROBERT SANTORIELLO**
422 85TH STREET
BROOKLYN, NY 11209

ARCHITECT: **SANTORIELLO + GROOM ARCHITECTS**
422 85th STREET
BROOKLYN, NY 11209
718-238-4617

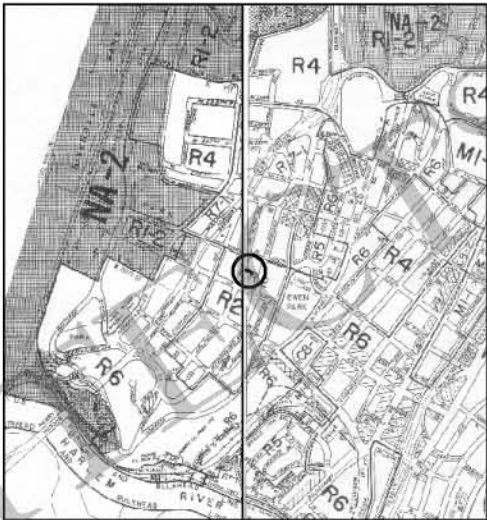

ZONING MAP 1B & 1D
NOT TO SCALE

LIST OF DRAWINGS

ARCHITECTURAL

- A-1 TITLE SHEET
- S-1 SURVEY
- DM-1 CELLAR & 1st FLOOR DEMOLITION PLAN
- DM-2 2nd & 3rd FLOOR DEMOLITION PLAN
- A-2 PLOT PLAN & ZONING INFORMATION
- A-3 NOTES & SCHEDULES
- A-4 SCOPE OF WORK
- A-5 SCOPE OF WORK
- A-6 CELLAR PLAN
- A-7 1st FLOOR PLAN
- A-8 2nd FLOOR PLAN
- A-9 3rd FLOOR PLAN
- A-10 WEST AND EAST ELEVATIONS
- A-11 NORTH ELEVATION
- A-12 SOUTH ELEVATION
- A-13 BUILDING SECTIONS AND DETAILS
- A-14 FRAMING SECTIONS AND DETAILS
- A-15 FRONT PORTICO ELEVATIONS
- A-16 GARAGE

MECHANICAL

- M-1 CELLAR MECHANICAL PLAN
- M-2 1st FLOOR MECHANICAL PLAN
- M-3 2nd FLOOR MECHANICAL PLAN
- M-4 3rd FLOOR MECHANICAL PLAN

PLUMBING

- P-1 STORM WASTE & VENT RISER DIAGRAM
- P-2 SANITARY WASTE & VENT RISER DIAGRAM

ELECTRICAL

- E-1 CELLAR ELECTRICAL PLAN
- E-2 1st FLOOR ELECTRICAL PLAN
- E-3 2nd FLOOR ELECTRICAL PLAN
- E-4 3rd FLOOR ELECTRICAL PLAN



3110 ARLINGTON AVE
RIVERDALE, NY

MECHANICAL ENGINEER
ABRAHAM JOSELOW P.E., P.C.
45 W34 STREET, NEW YORK, NY 10001

STRUCTURAL ENGINEER
STEVE KAPLAN, P.E.
4 HORIZON ROAD, FORT LEE, NJ 07024

OWNER
MELANIE & ROBERT SANTORIELLO
422 85th STREET
BROOKLYN, NY 11209

SANTORIELLO+GROOM
ARCHITECTS

422 85th STREET
BROOKLYN, NY 11209
TEL: 718-238-4617 FAX: 718-238-4625
E-MAIL: ARCHITECTS@NYC.RL.COM

GENERAL NOTE:
DO NOT MEASURE THESE DRAWINGS UNLESS OTHERWISE SPECIFIED.
USE ANNOTATED DIMENSIONS ONLY.
VERIFY ALL DIMENSIONS IN FIELD (V.I.F.).
IN CASE OF VARIANCES OR DISCREPANCIES
NOTIFY ARCHITECT FOR RESOLUTION PRIOR TO
COMMENCEMENT OF THE WORK.


REVISIONS:

DATE	DESCRIPTION
07/06/05	LANDSCAPE PLAN
01/25/05	DOB
06/01/04	GC - NOT TO PLOT
04/20/04	GC
03/15/04	GC
11/18/03	DOB
11/06/03	DOB
08/11/03	DOB
ISSUE:	

DRAWN BY: D.M.S. SCALE: AS NOTED
PROJECT No.: DATE:

SHEET NAME:
TITLE SHEET

SHEET No.:
A-1

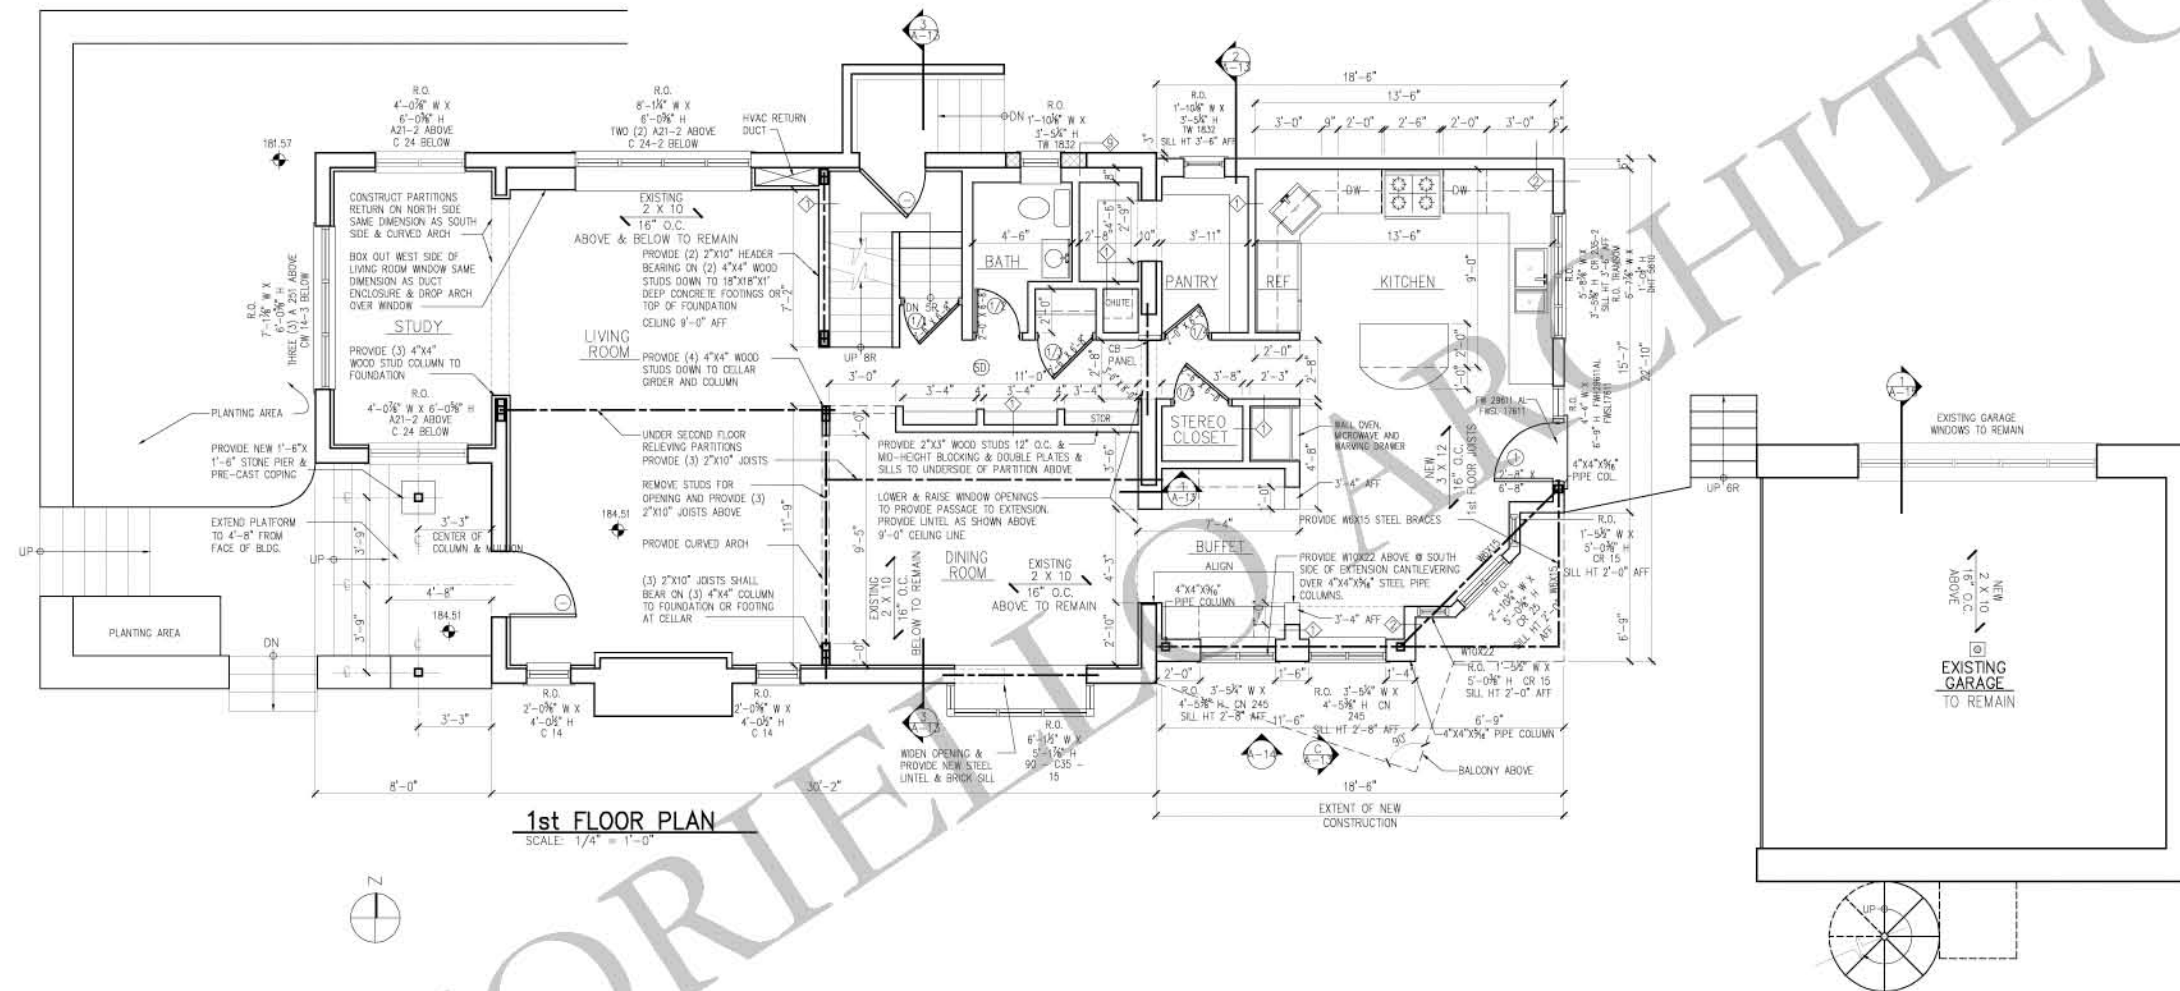

1st FLOOR PLAN

SCALE: 1/4" = 1'-0"



3110 ARLINGTON AVE
RIVERDALE, NY

MECHANICAL ENGINEER
ABRAHAM JOSELOW P.E., P.C.
45 W34 STREET, NEW YORK, NY 10001

STRUCTURAL ENGINEER
STEVE KAPLAN, P.E.
4 HORIZON ROAD, FORT LEE, NJ 07024

OWNER
MELANIE & ROBERT SANTORIELLO
422 85th STREET
BROOKLYN, NY 11209

SANTORIELLO+GROOM
ARCHITECTS

422 85th STREET
BROOKLYN, NY 11209
TEL: 718-238-4617 FAX: 718-238-4625
E-MAIL: ARCHITECTS@NYC.RL.COM

GENERAL NOTE:
DO NOT MEASURE THESE DRAWINGS UNLESS OTHERWISE SPECIFIED.
USE ANNOTATED DIMENSIONS ONLY.
VERIFY ALL DIMENSIONS IN FIELD (V.I.F.).
IN CASE OF VARIANCES OR DISCREPANCIES
NOTIFY ARCHITECT FOR RESOLUTION PRIOR TO
COMMENCEMENT OF THE WORK.

REVISIONS:	
07/06/05	LANDSCAPE PLAN
01/25/05	DOB
06/01/04	GC - NOT TO PLOT
04/20/04	GC
03/15/04	GC
11/18/03	DOB
11/06/03	DOB
08/11/03	DOB
ISSUE:	

DRAWN BY: D.M.S	SCALE: AS NOTED
PROJECT No.:	DATE:

SHEET NAME:
1st FLOOR PLAN

SHEET No.
A-7



STRUCTURAL ENGINEER
STEVE KAPLAN, P.E.
4 HORIZON ROAD, FORT LEE, NJ 07024

SANTORIELLO+GROOM
ARCHITECTS

GENERAL NOTE:
DO NOT MEASURE THESE DRAWINGS UNLESS OTHERWISE SPECIFIED.
USE ANNOTATED DIMENSIONS ONLY.
VERIFY ALL DIMENSIONS IN FIELD (V.I.F.).
IN CASE OF VARIANCES OR DISCREPANCIES NOTIFY ARCHITECT FOR RESOLUTION PRIOR TO COMMENCEMENT OF THE WORK.

REVISIONS:


07/08/05	LANDSCAPE PLAN
01/25/05	DOB
06/01/04	GC - NOT TO PLOT
04/20/04	GC
03/15/04	GC
11/18/03	DOB
11/06/03	DOB
08/11/03	DOB

DRAWN BY: D.M.S	SCALE: AS NOTED
PROJECT No.:	DATE:

SHEET NAME:
2nd FLOOR PLAN

SHEET No. **A-8**

(Credit & Time) May 18, 2010 11:10am

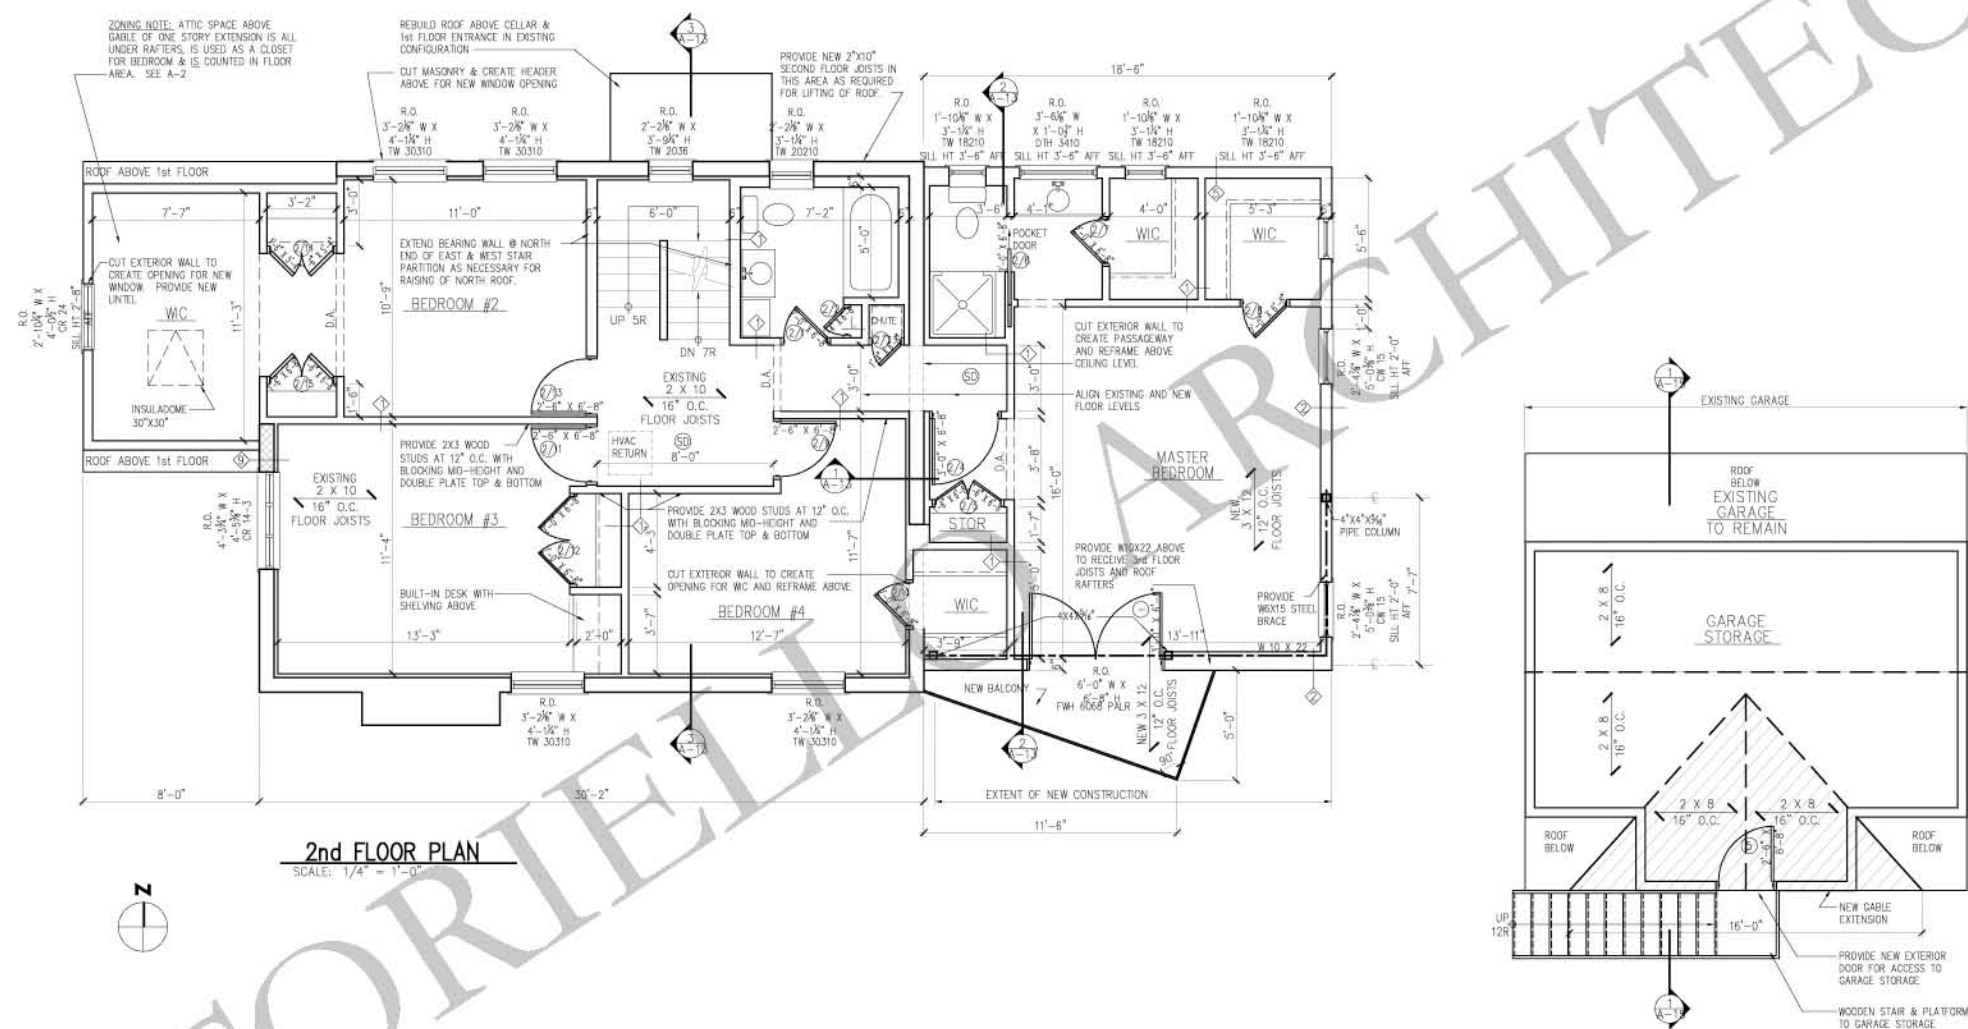



3110 ARLINGTON AVE
RIVERDALE, NY

MECHANICAL ENGINEER
ABRAHAM JOSELOW P.E., P.C.
45 W34 STREET, NEW YORK, NY 10001

STRUCTURAL ENGINEER
STEVE KAPLAN, P.E.
4 HORIZON ROAD, FORT LEE, NJ 07024

OWNER
MELANIE & ROBERT SANTORIELLO
422 85th STREET
BROOKLYN, NY 11209

**SANTORIELLO+GROOM
ARCHITECTS**

422 85th STREET
BROOKLYN, NY 11209
TEL: 718.238.4677 FAX: 718.238.4625
E-MAIL: ARCHITECTS@NYC.RU.COM

GENERAL NOTE:
DO NOT MEASURE THESE DRAWINGS UNLESS OTHERWISE SPECIFIED.
USE ANNOTATED DIMENSIONS ONLY.
VERIFY ALL DIMENSIONS IN FIELD (V.I.F.).
IN CASE OF VARIANCES OR DISCREPANCIES
NOTIFY ARCHITECT FOR RESOLUTION PRIOR TO
COMMENCEMENT OF THE WORK.


REVISIONS:	
07/06/05	LANDSCAPE PLAN
01/25/05	DOB
06/01/04	GC - NOT TO PLOT
04/20/04	GC
03/15/04	GC
11/18/03	DOB
11/06/03	DOB
08/11/03	DOB
ISSUE:	

DRAWN BY: D.M.S.	SCALE: AS NOTED
PROJECT No.:	DATE:

SHEET NAME:
3rd FLOOR PLAN

SHEET No.
A-9

Color & Print: Mar 18, 2010 - 8:11pm

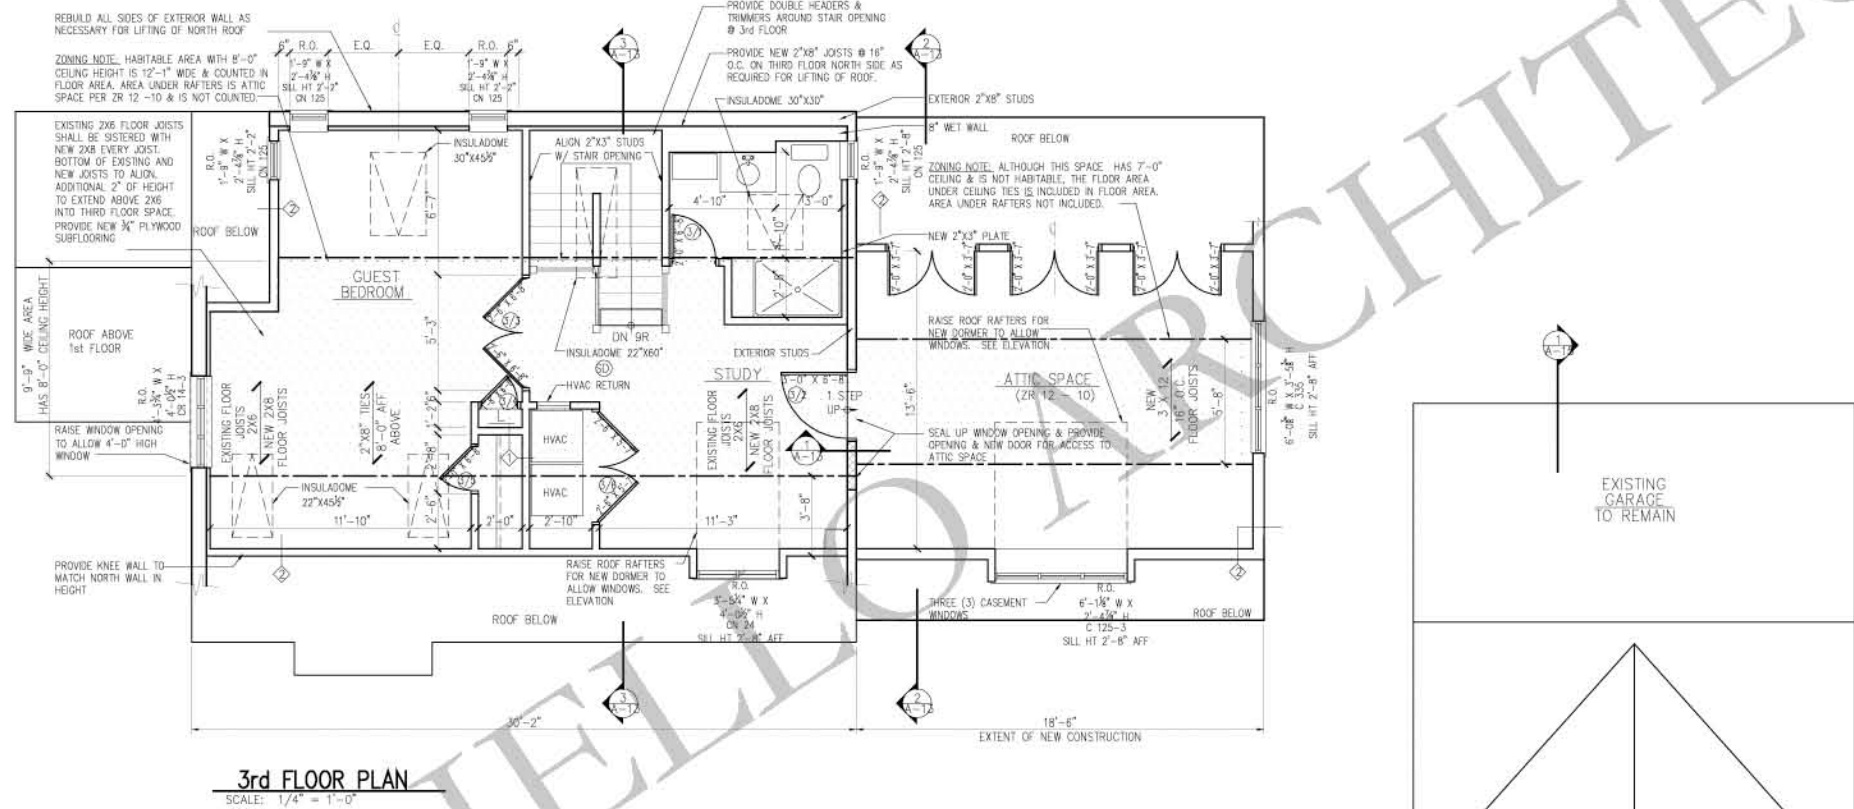

3rd FLOOR PLAN

SCALE: 1/4" = 1'-0"



3110 ARLINGTON AVE
RIVERDALE, NY

MECHANICAL ENGINEER
ABRAHAM JOSELOW P.E., P.C.
45 W34 STREET, NEW YORK, NY 10001

STRUCTURAL ENGINEER
STEVE KAPLAN, P.E.
4 HORIZON ROAD, FORT LEE, NJ 07024

OWNER
MELANIE & ROBERT SANTORIELLO
422 85th STREET
BROOKLYN, NY 11209

**SANTORIELLO+GROOM
ARCHITECTS**

422 85th STREET
BROOKLYN, NY 11209
TEL: 718.238.4617 FAX: 718.238.4625
E-MAIL: ARCHITECTS@NYC.RU.COM

GENERAL NOTE:
DO NOT MEASURE THESE DRAWINGS UNLESS OTHERWISE SPECIFIED.
USE ANNOTATED DIMENSIONS ONLY.
VERIFY ALL DIMENSIONS IN FIELD (V.I.F.).
IN CASE OF VARIANCES OR DISCREPANCIES
NOTIFY ARCHITECT FOR RESOLUTION PRIOR TO
COMMENCEMENT OF THE WORK.

REVISIONS:

DATE	DESCRIPTION
07/06/05	LANDSCAPE PLAN
01/25/05	DOB
06/01/04	GC - NOT TO PLOT
04/20/04	GC
03/15/04	GC
11/18/03	DOB
11/06/03	DOB
08/11/03	DOB


ISSUE:

DRAWN BY: D.M.S. SCALE: AS NOTED
PROJECT No.: DATE:

SHEET NAME:
WEST AND EAST
ELEVATIONS

SHEET No.
A-10

Color & Paper: Mar 18, 2010 - P.L.K.

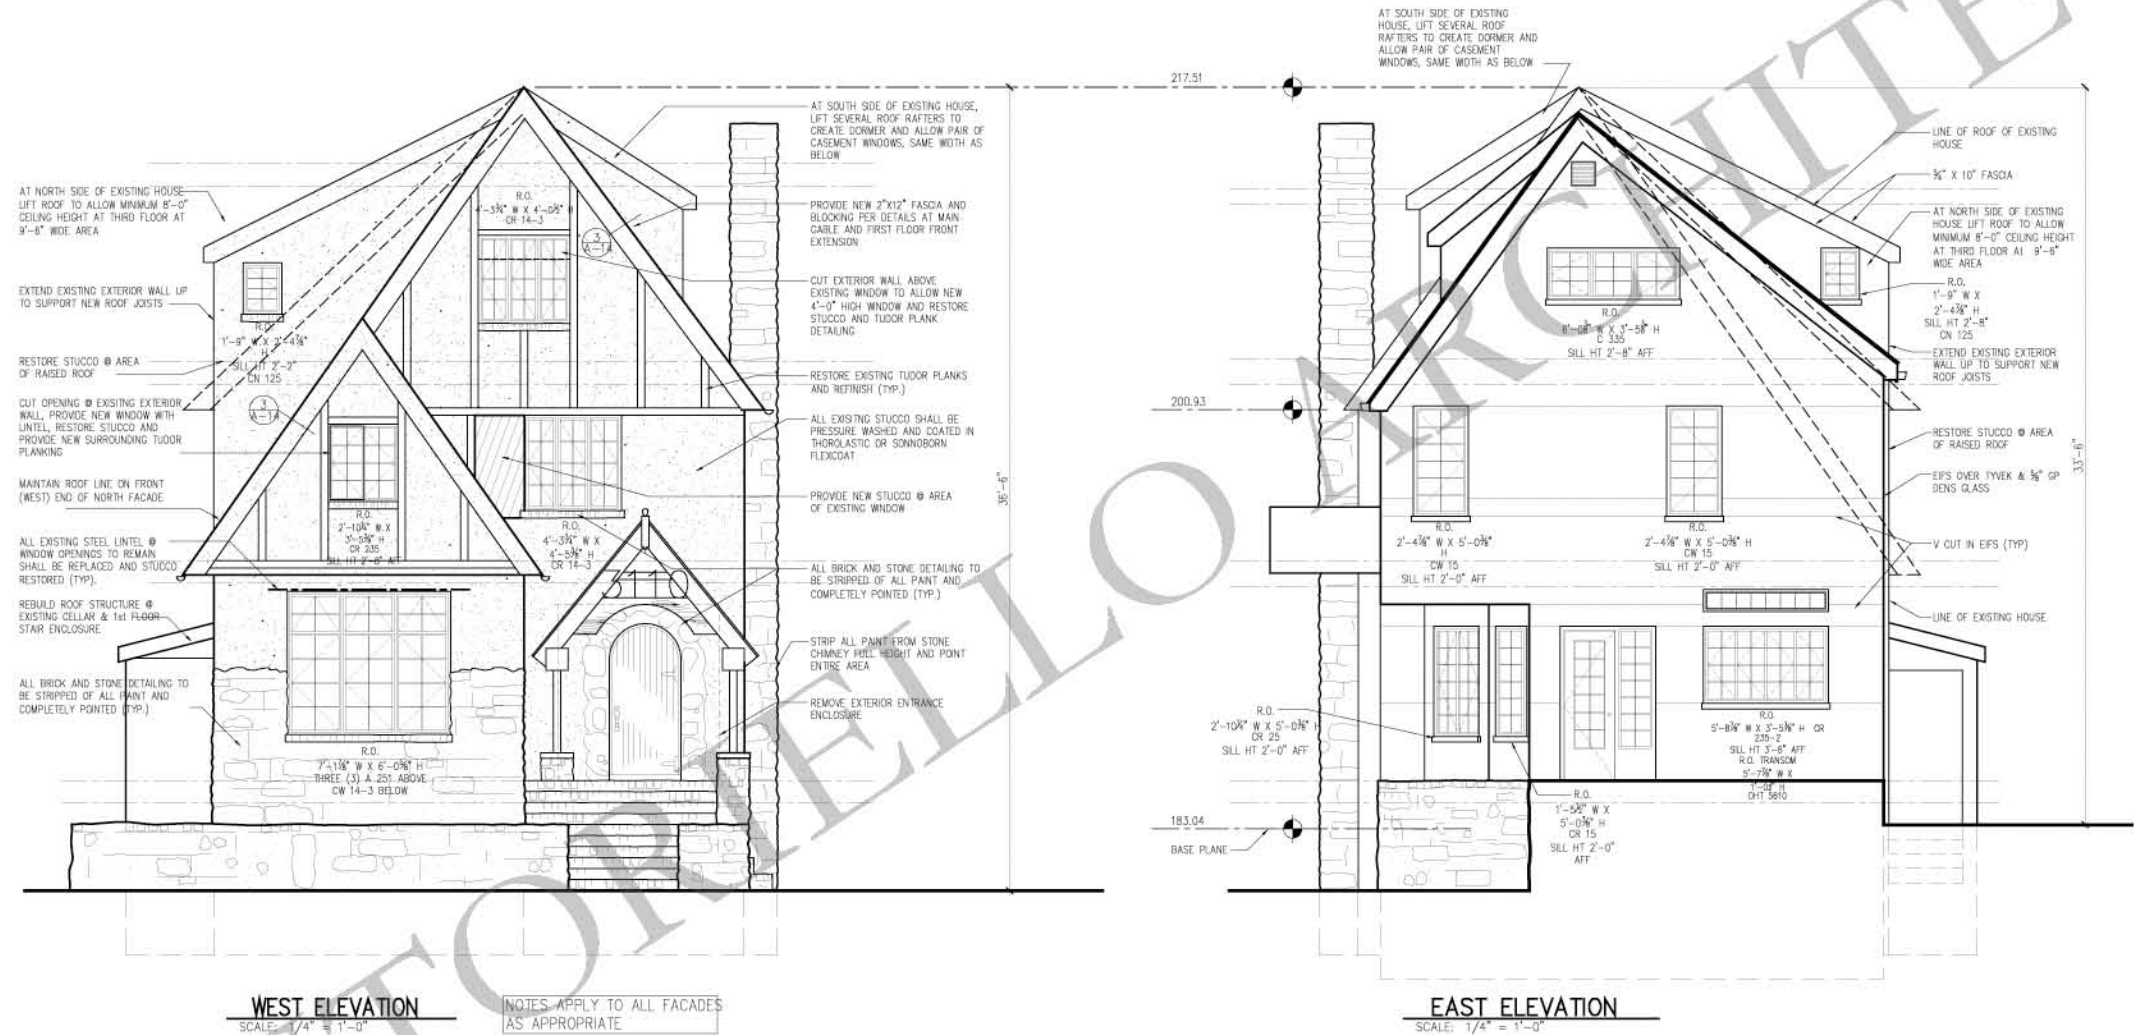



3110 ARLINGTON AVE
RIVERDALE, NY

MECHANICAL ENGINEER
ABRAHAM JOSELOW P.E., P.C.
45 W34 STREET, NEW YORK, NY 10001

STRUCTURAL ENGINEER
STEVE KAPLAN, P.E.
4 HORIZON ROAD, FORT LEE, NJ 07024

OWNER
MELANIE & ROBERT SANTORIELLO
422 85th STREET
BROOKLYN, NY 11209

SANTORIELLO+GROOM
ARCHITECTS

422 85th STREET
BROOKLYN, NY 11209
TEL: 718.238.4617 FAX: 718.238.4625
E-MAIL: ARCHITECTS@NYC.RU.COM

GENERAL NOTE:
DO NOT MEASURE THESE DRAWINGS UNLESS OTHERWISE SPECIFIED.
USE ANNOTATED DIMENSIONS ONLY.
VERIFY ALL DIMENSIONS IN FIELD (V.I.F.).
IN CASE OF VARIANCES OR DISCREPANCIES NOTIFY ARCHITECT FOR RESOLUTION PRIOR TO COMMENCEMENT OF THE WORK.

REVISIONS:

07/06/05	LANDSCAPE PLAN
01/25/05	DOB
06/01/04	GC - NOT TO PLOT
04/20/04	GC
03/15/04	GC
11/18/03	DOB
11/06/03	DOB
08/11/03	DOB

ISSUE:


DRAWN BY: D.M.S. SCALE: AS NOTED
PROJECT No.: DATE:

SHEET NAME:
GARAGE SECTION,
PLANS & ELEVATIONS


SHEET No.:

A-16


City & State: New York, NY 10001

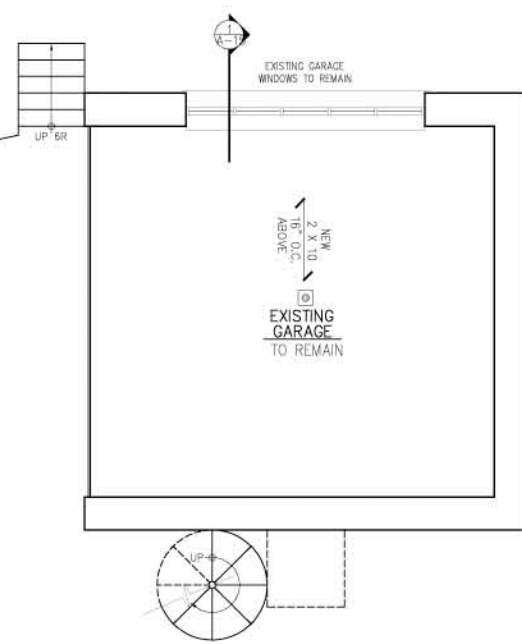


1st FLOOR
GARAGE PLAN
SCALE: 1/4" = 1'-0"

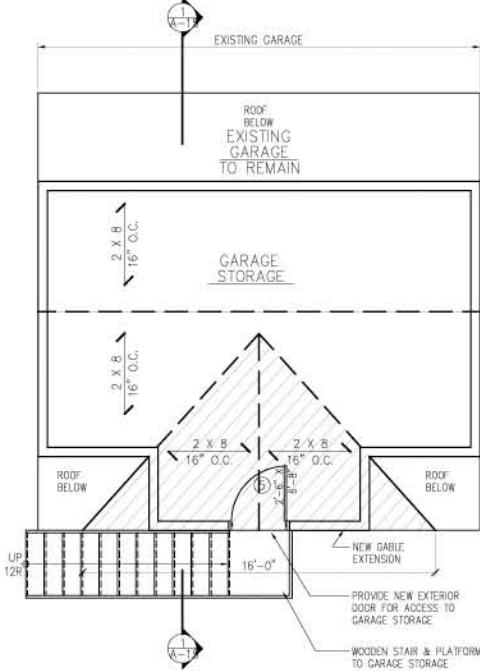


2nd FLOOR
GARAGE PLAN
SCALE: 1/4" = 1'-0"

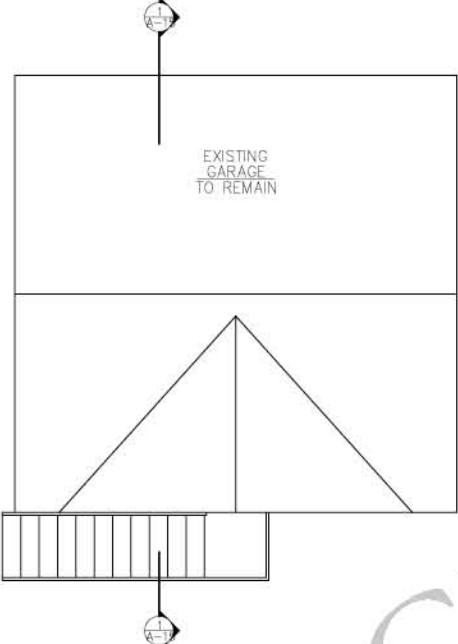


ROOF
GARAGE PLAN
SCALE: 1/4" = 1'-0"

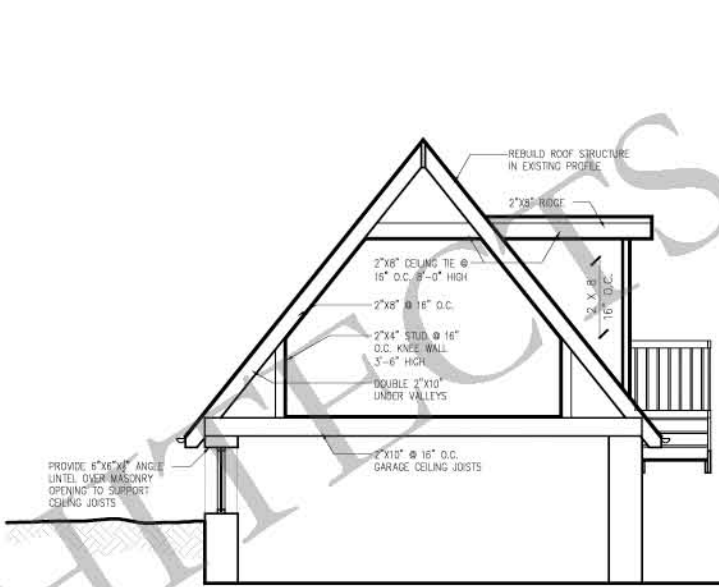


1 GARAGE SECTION
SCALE: 1/4" = 1'-0"

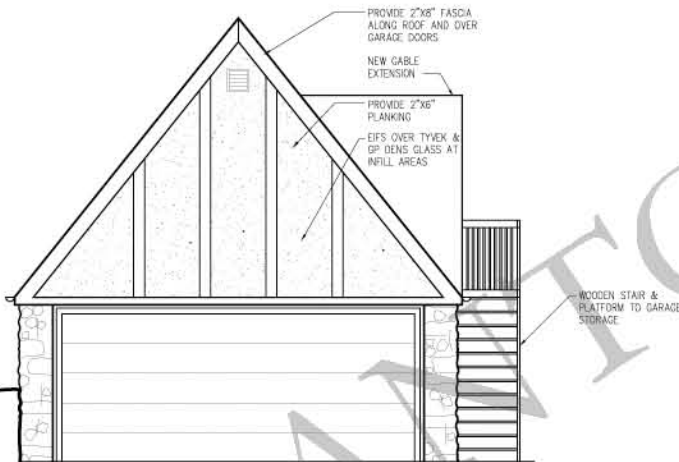


GARAGE
WEST ELEVATION
SCALE: 1/4" = 1'-0"

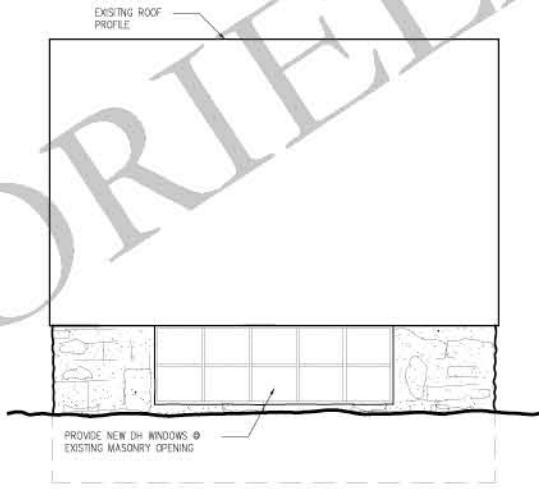

GARAGE
NORTH ELEVATION
SCALE: 1/4" = 1'-0"

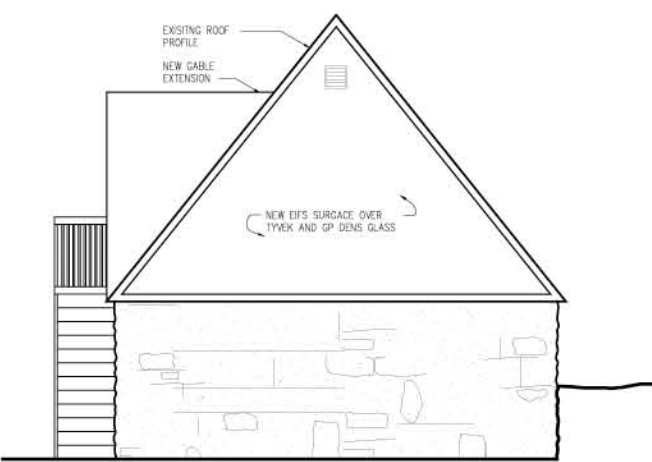

GARAGE
EAST ELEVATION
SCALE: 1/4" = 1'-0"

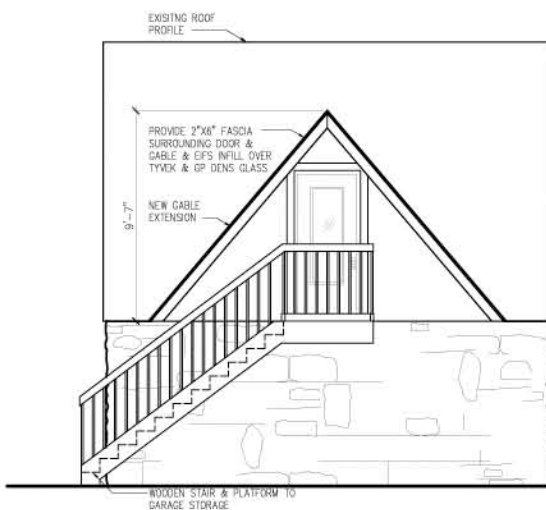

GARAGE
SOUTH ELEVATION
SCALE: 1/4" = 1'-0"